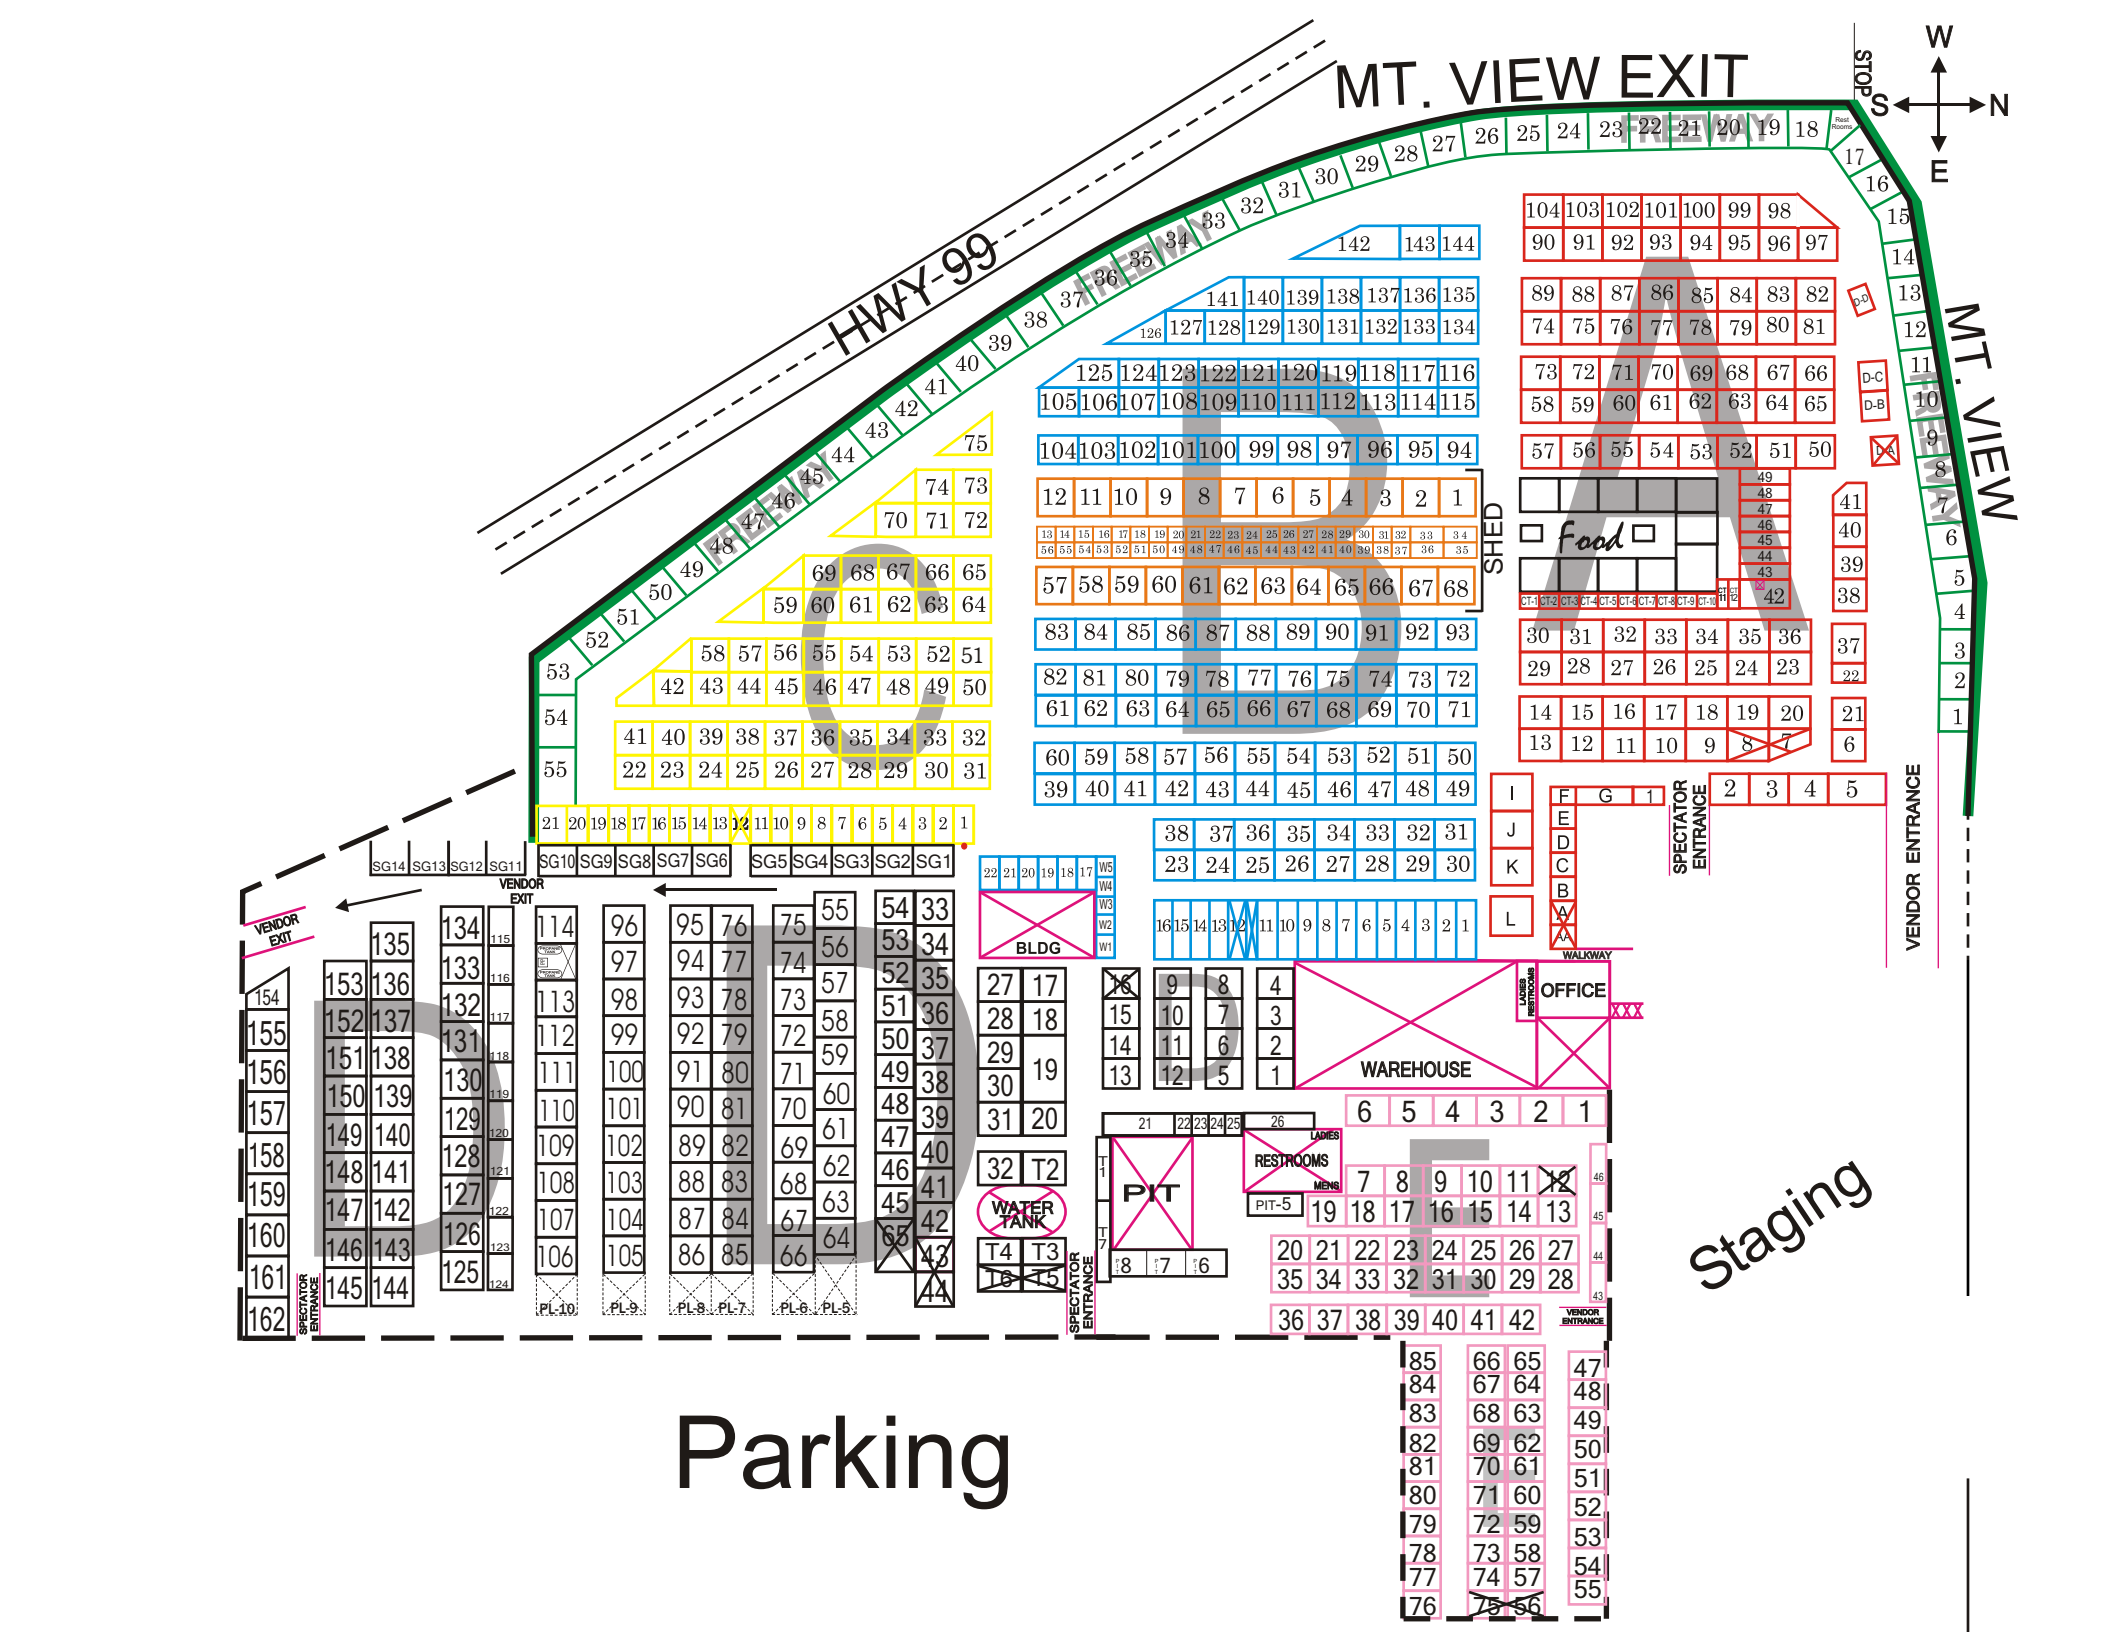
MT. VIEW EXIT
STOP
W
S
N
E
HWY-99
MT. VIEW
VENDOR ENTRANCE
SPECTATOR ENTRANCE
VENDOR EXIT
SHED
Food
BLDG
WATER TANK
PIT
PIT-5
LADIES RESTROOMS
MENS
OFFICE
WAREHOUSE
WALKWAY
Staging
Parking